



Permit #F00152293-F

FilmL.A., Inc.
6255 W Sunset Blvd, 12th Floor
Hollywood, CA 90028
t: (213)977-8600 - f: (213)977-8601
www.filmla.com

Summary Information

Permit No: F00152293-F

Type of Permit: FILMING

Release Date: 05/30/2019

Production Company MINIM PRODUCTIONS INC

Producer Tony Mark

Insured Company Name MINIM PRODUCTIONS INC

Director Dan Attias

Contact Phone No. 323-956-1400

1st AD Alex Leimone

1

Production Manager John LaBrucherie

Contact Phone No.

FilmL.A. Coordinator Hans Groszkruger

2 5555 MELROSE AVENUE, DEMILLE

Location Manager Brian O'Neill

Fax BUILDING 1ST FLOOR

Primary Phone Mobile - 323-646-8334

Address LOS ANGELES, California 90038

Secondary Phone

Production Title SNOWFALL EP 310

Location Assistant Caitlin McCarty

Type of Production TV Drama

Primary Phone Mobile - (586) 913-6159

Secondary Phone

Fees

Total Permit Fee \$0.00

Number of Locations 1



FilmL.A., Inc.
6255 W Sunset Blvd, 12th Floor
Hollywood, CA 90028
t: (213)977-8600 - f: (213)977-8601
www.filmla.com

Summary Information**Location****Location 1 of 1****Page 1 of 3**

Permit Number	F00152293-F	Location Manager	Brian O'Neill
Production Company	MINIM PRODUCTIONS INC	Primary Phone	Mobile - 323-646-8334
Insured Company	MINIM PRODUCTIONS INC	Secondary Phone	
Production Title	SNOWFALL EP 310		

Location Address 3600 W Pico Blvd, Los Angeles, CA, 90019**Location Type** Business**Prep Dates** 5/28/2019 - 5/29/2019 07:00 - 19:00 2 days**Film Dates** 5/30/2019 - 5/31/2019 13:00 - 04:00 1 day**Strike Dates** 5/31/2019 - 5/31/2019 07:00 - 19:00**Open or Closed to the Public** Closed

Generic Conditions Community Survey Obtained
Equipment staging and vehicles may park on one side of the street only.
Must Maintain 5' Clearance on Sidewalks/Walkways
No cast or crew parking on area streets
Notify LAPD Wilshire Division (213) 473-0476 and comm. (213) 978-6552 1/2 hour prior to any gunfire, brandishing weapons, special effects or simulated emergency or criminal activity.
Number of uniformed officers listed on the permit is a minimum requirement.
Permittee remains responsible for deploying a sufficient number of uniformed officers to provide traffic and crowd control to ensure the safety of the film crew and the public.
Traffic control must be done in accordance w/MUTCD
Traffic Officers Required
Uniformed officers shall have a copy of the film permit in their possession and are required to confirm that all traffic control signage devices are in place.

Please see attached document Pico Blvd btwn 4th Ave & 2nd Ave SS curb - Snowfall.pdf

Equipment on Location	Type	Quantity	Personnel on Location	Type	Quantity
	Cast/Crew vehicles	95		Cast	10
				Crew	95
	Catering Truck	2		LA City UFSO assigned	45209
	Cube Trucks	4		Off-Duty/Retired LAPD Officer(s)	2
	Generator	1			
	Honey Wagons	4			
	Motor Homes	2			



FilmL.A., Inc.
6255 W Sunset Blvd, 12th Floor
Hollywood, CA 90028
t: (213)977-8600 - f: (213)977-8601
www.filmla.com

Summary Information**Location****Location 1 of 1****Page 2 of 3**

Permit Number	F00152293-F	Location Manager	Brian O'Neill
Production Company	MINIM PRODUCTIONS INC	Primary Phone	Mobile - 323-646-8334
Insured Company	MINIM PRODUCTIONS INC	Secondary Phone	
Production Title	SNOWFALL EP 310		

Picture vehicles	5
Portable restrooms	2
Stakebed Trucks	4
Trailers	4
Vans	6

Filming Activities Brandishing weapons; Camera in car; Drive by; Drive ups & away; Equipment on property; Equipment on sidewalk, in curb lane & across street; Exterior Dialogue; Exterior establishing shots; Exterior models against scenery; Intermittent pedestrian control; Intermittent traffic control - 2 minutes standard; talents smoking herbal cigarettes for theatrical purposes.; Gunfire canceled;

Special Effects: F/X Permit # TBD

Type	No. Times Per Day	No. Takes Per Take
Squibs	6 - 10	2 - 5
Herbal cigarettes	15 - 20	15 - 20

Description of F/X Scene: Squibs and gunfire 13:00 - 22:00hrs
8-10 packs of herbal cigarettes;

Jurisdiction	Political: Los Angeles City - Council District 10	Police: Los Angeles Police Department	Fire: Los Angeles City
---------------------	--	--	-------------------------------

Thomas Guide **Page:** 633 **Grid:** G4

Coordinator Note UFO SO WAS HIRED ON PERMIT 152464, 213 S. SPRING ST.
UFSO TO START AT 3600 W. PICO BLVD, THEN FOLLOW TO 213 S. SPRING ST ON PERMIT 152464*

Coordinator Note RIDER "D" RELEASES LOCATION

Coordinator Note RIDER "F" CHANGES END TIME FROM 1PM TO 4AM. NO RIDER FEE

Coordinator Note UFO SO WAS HIRED ON PERMIT 152464, 213 S. SPRING ST.
UFSO TO START AT 3600 W. PICO BLVD, THEN FOLLOW TO 213 S. SPRING ST ON PERMIT 152464. UFSO FROM 0700 5/30 -0400 5/31



FilmL.A., Inc.
6255 W Sunset Blvd, 12th Floor
Hollywood, CA 90028
t: (213)977-8600 - f: (213)977-8601
www.filmla.com

Summary Information**Location****Location 1 of 1****Page 3 of 3**

Permit Number	F00152293-F	Location Manager	Brian O'Neill
Production Company	MINIM PRODUCTIONS INC	Primary Phone	Mobile - 323-646-8334
Insured Company	MINIM PRODUCTIONS INC	Secondary Phone	
Production Title	SNOWFALL EP 310		

Parking Base Camp 2700 W 14th St,
Location Los Angeles, CA,
Type : Other 90006
Location

Crew Parking 1831 West Washington
Location Boulevard, Los Angeles,
Type : Other CA, 90006
Location

Parking Notes
CATERING AT 3405 W PICO BL. 90019



M4-2(RT)



W20-1



W20-5



W1-6 (L)



C30(CA)



R3-7

TRAFFIC SIGNAL


TRAFFIC CONE

TYPE IW/ SIGN

HIGH LEVEL WARNING DEVICE



ALL TRAFFIC CONTROL
WILL BE INSTALLED TO
MEET OR EXCEED THE
LATEST CA MUTCD
MINIMUM REQUIREMENTS

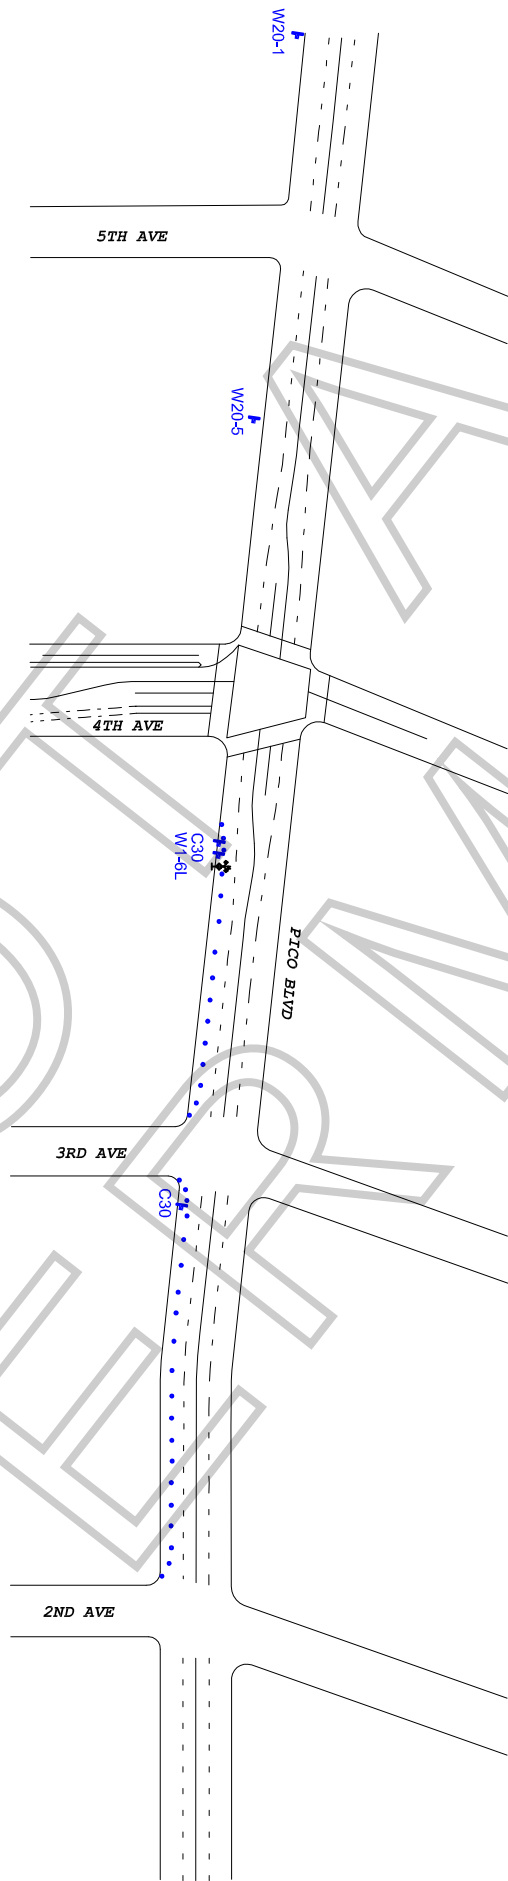

WORK ZONE TRAFFIC CONTROL PLAN
GENERAL NOTES

1. DATE/TIME: 5-30-19 FROM 09:00 HOURS TO 19:00 HOURS.
2. ALL SIGNING, STRIPING, AND TRAFFIC CONTROL DEVICES SHALL CONFORM TO THE (CURRENT) STATE OF CALIFORNIA DEPARTMENT OF TRANSPORTATION (CALTRANS) STANDARD PLANS AND STANDARD SPECIFICATIONS, CALIFORNIA MUTCD, AND ANY ADDENDUMS THERETO, AND AS SHOWN ON THESE PLANS. SYMBOLS AND ABBREVIATIONS USED ARE SHOWN ON CALTRANS STANDARD PLANS.
3. THERE WILL BE NO INTERFERENCE WITH TRAFFIC SIGNALS OR CROSSWALKS.
4. CONES WILL BE 28" MINIMUM HEIGHT AND HAVE REFLECTORIZED SLEEVES FOR NIGHT WORK.
5. POLICE WILL DIRECT TRAFFIC IF NECESSARY.

TOP FOR:
MINIM PRODUCTIONS:
"SNOWFALL"


LOCATION:

S/S CURB - PICO BLVD
FROM 4TH AVE TO 2ND AVE
LOS ANGELES, CALIFORNIA

CONTACT: TIM BALLOU

OFFICE# 213-763-9000
BRIAN O'NEILL
PH# 323-646-8334

JCL TRAFFIC SERVICES
(213) 622-9775
C31-CA Lic # 805357

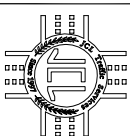

DATE

REVISIONS

DRAFTER: MARIO MENJIVAR

SCALE: N.T.S.

FILM LA: HG